


GROUND FLOOR PLAN

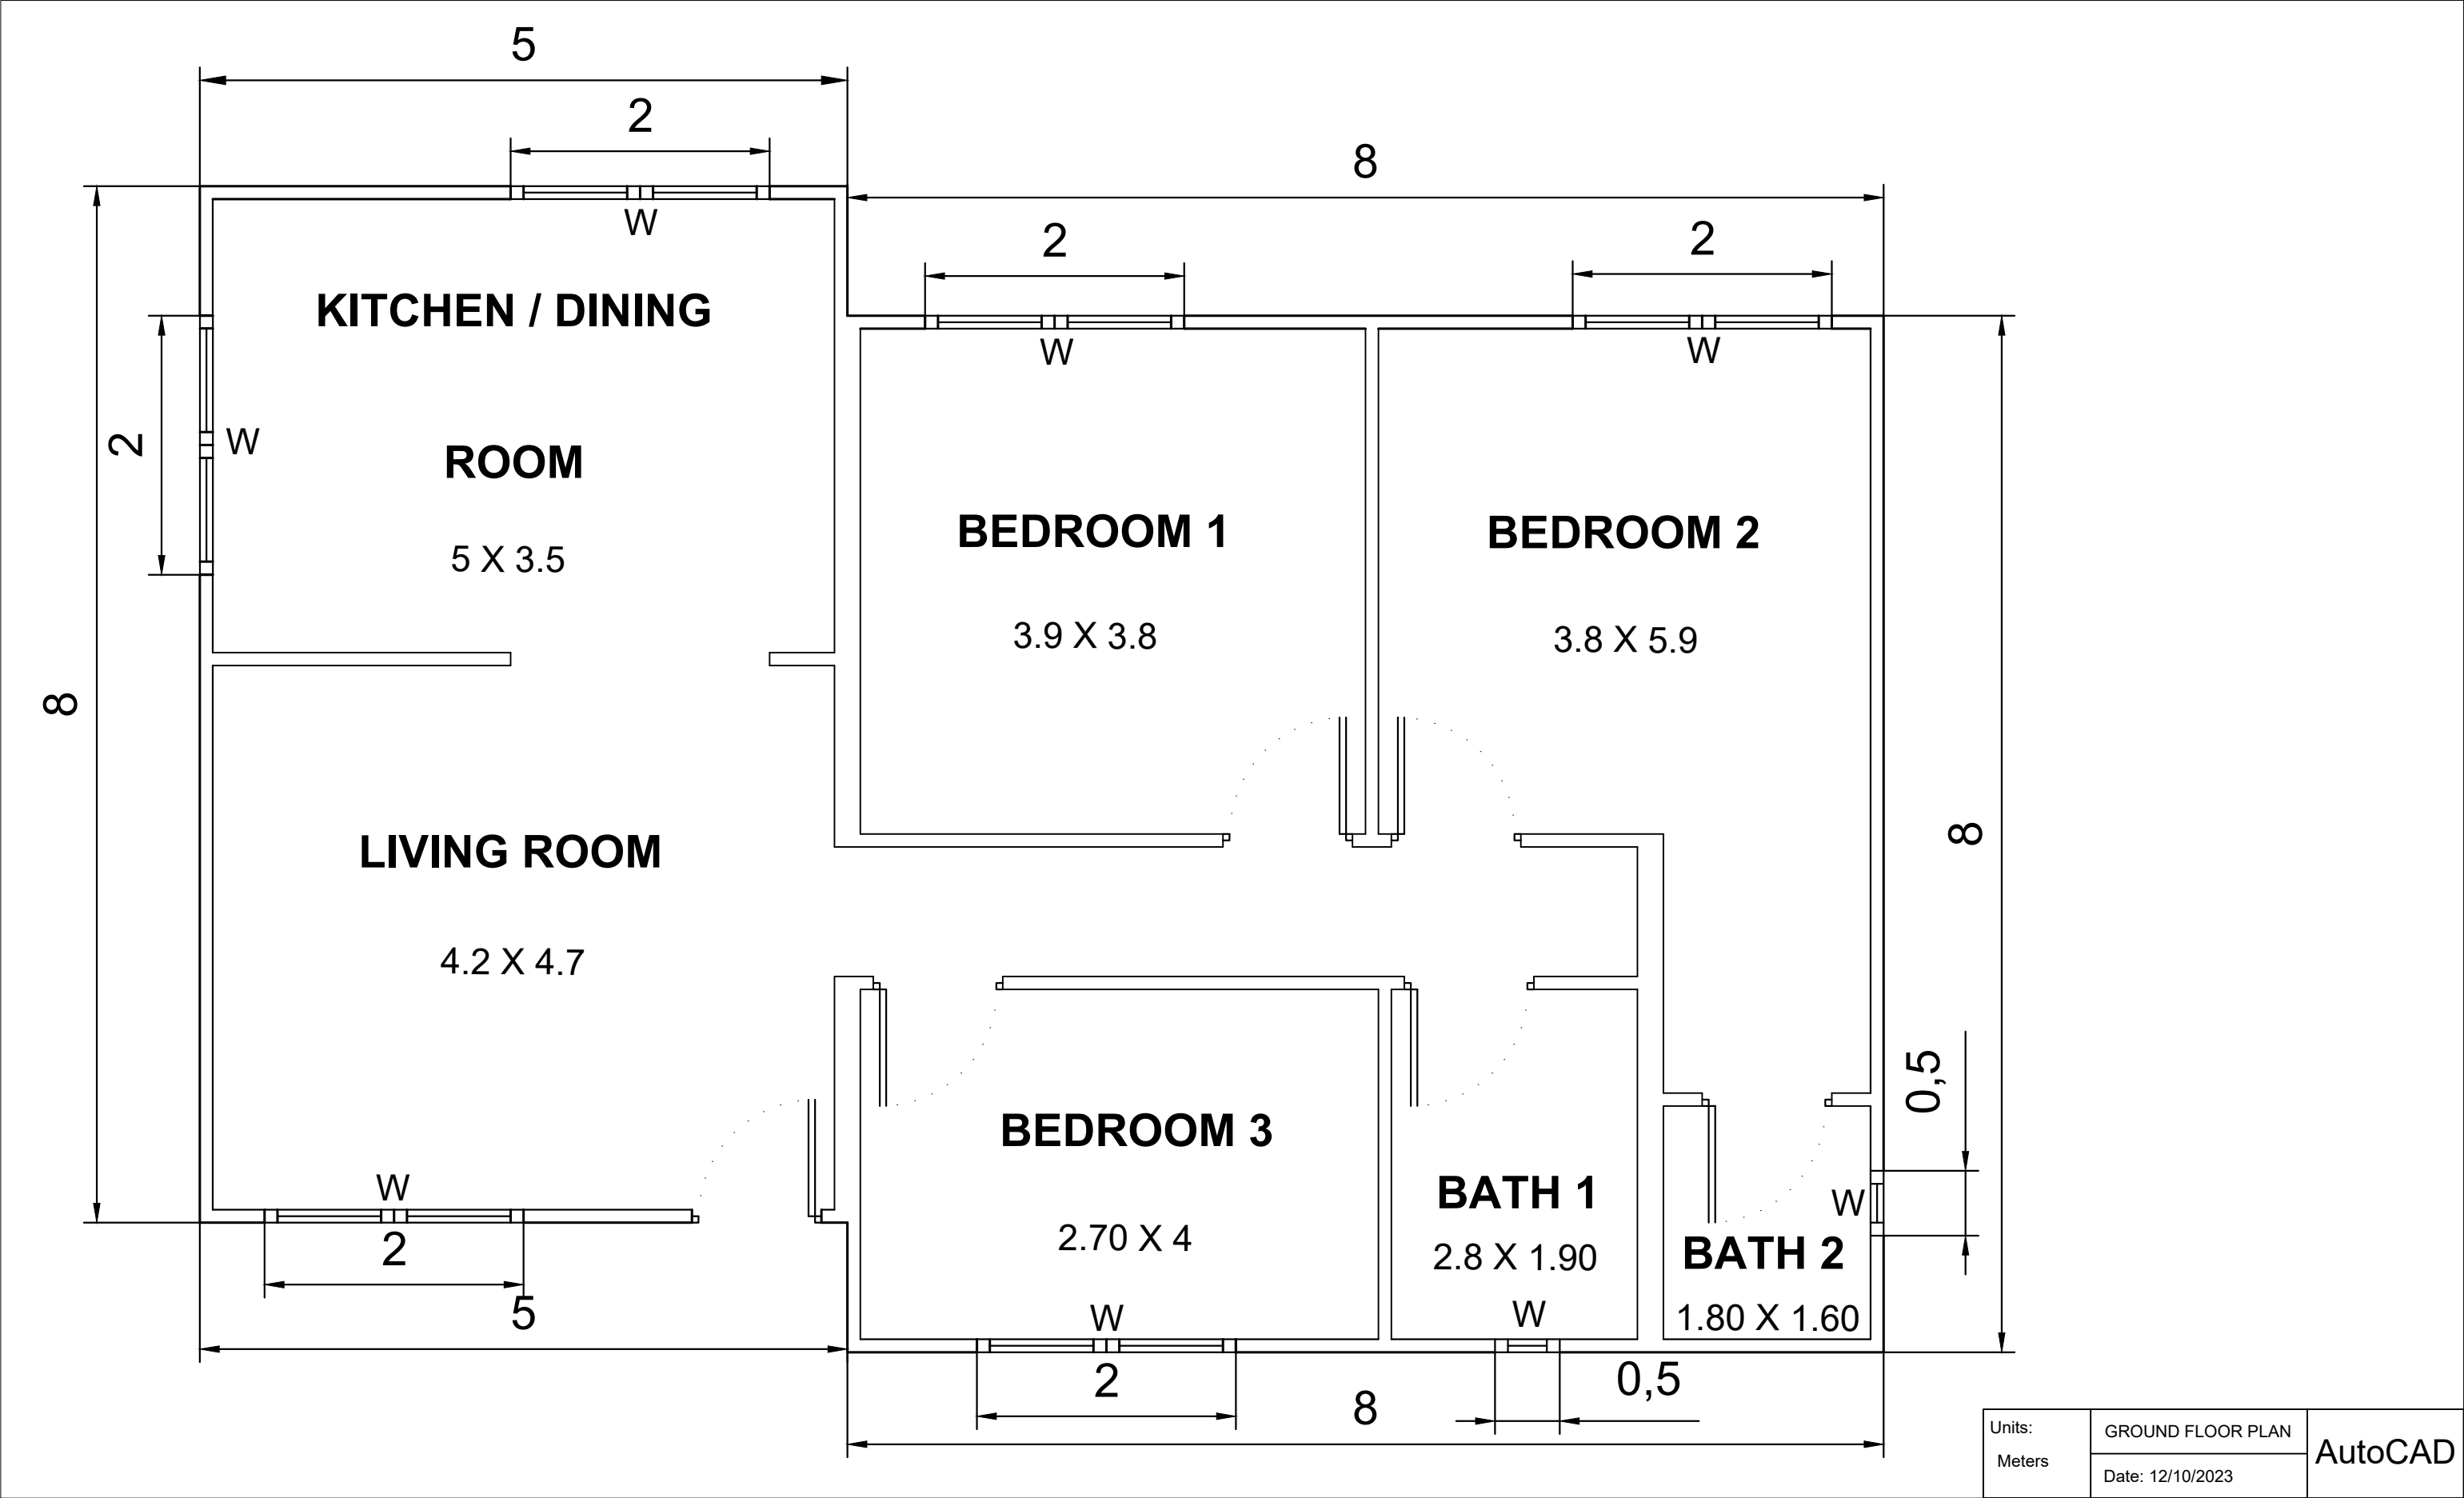

Units: Meters	GROUND FLOOR PLAN	AutoCAD
	Date: 12/10/2023	